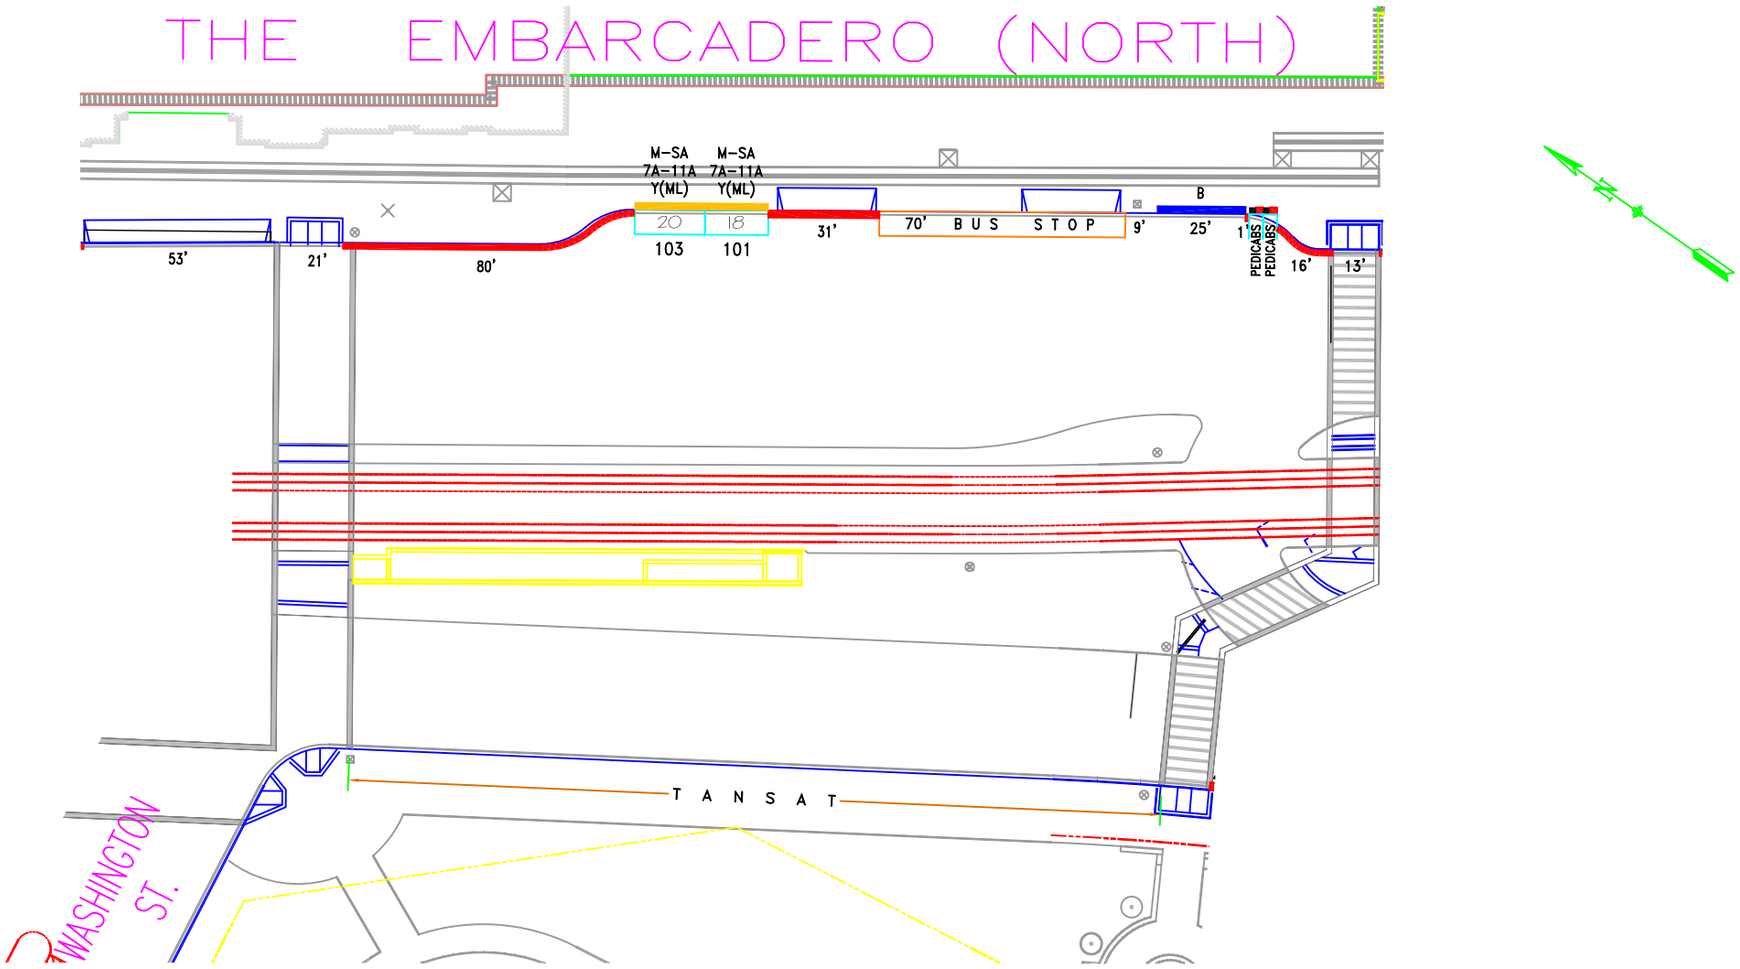

NO.	REVISION DESCRIPTION	BY	DATE	DIR/RES
*	Per field: Port parking meters	JB	7/11/13	

PORT OF SAN FRANCISCO
CITY AND COUNTY OF SAN FRANCISCO
PARKING METER SPACES

	TOW-AWAY		METER CT.		GENERAL				LOADING			METERED SPACES						
SIDE	AM	PM	SS	MS	GMP	MC	TIMES	DAYS	ML	MTL	6-W	15 MIN	30 MIN	1 HR	2 HR	10 HR		TOTAL
ODD			2				7A-11P	M-SU	2				2					2
EVEN																		

EMBARCADERO NORTH(EMN, 830)
(100) BLOCK
Meters #830-01XXY
OFF WASHINGTON ST. EASTERLY

SCALE: 1"=50' DATE: 7/11/13 BY: JB

AREA SF Port